Improvement Survey

Lots 28, 29, and 30,
Block 22, South Creede,
City of Creede,
Located in the NE¼ Section 36,
Township 42 North, Range 1 West,
New Mexico Principal Meridian,
Mineral County,
Colorado.

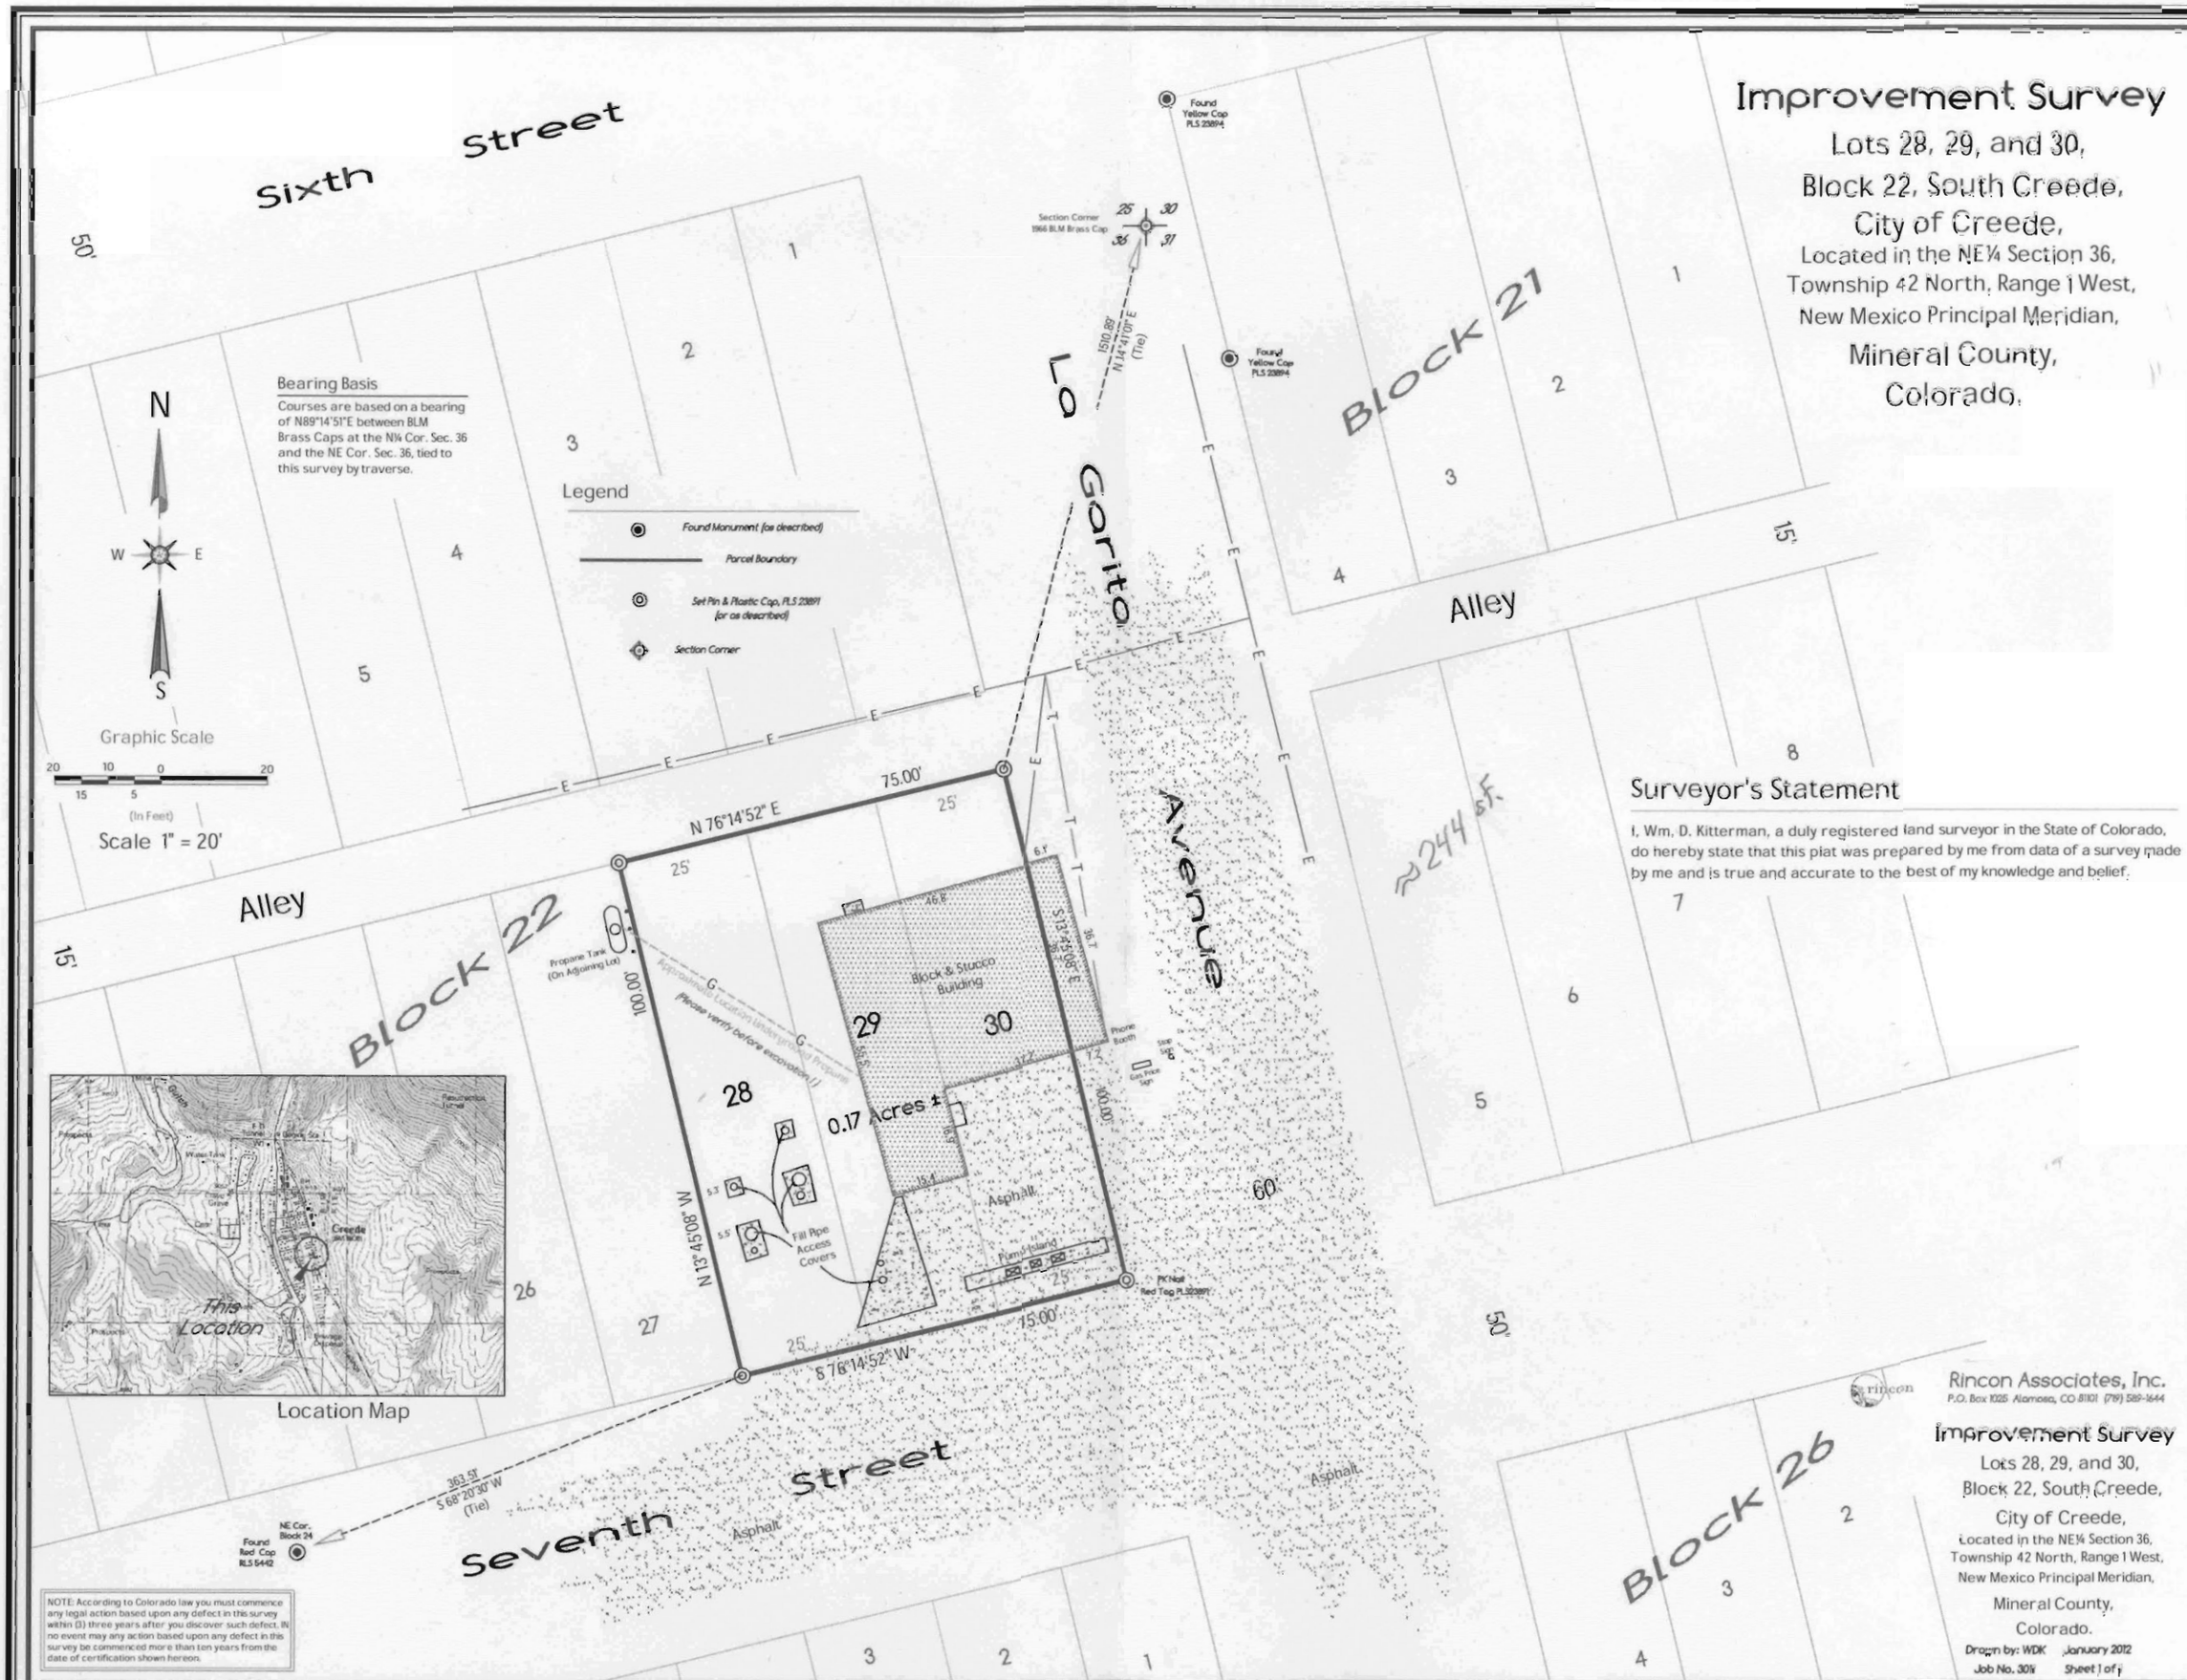

Surveyor's Statement

I, Wm. D. Kitterman, a duly registered land surveyor in the State of Colorado, do hereby state that this plat was prepared by me from data of a survey made by me and is true and accurate to the best of my knowledge and belief.

NOTE: According to Colorado law you must commence any legal action based upon any defect in this survey within (3) three years after you discover such defect. IN no event may any action based upon any defect in this survey be commenced more than ten years from the date of certification shown hereon.

Rincon Associates, Inc.
P.O. Box 1025 Alamosa, CO 81101 (719) 589-1644

Improvement Survey
Lots 28, 29, and 30,
Block 22, South Creede,
City of Creede,
Located in the NE¼ Section 36,
Township 42 North, Range 1 West,
New Mexico Principal Meridian,
Mineral County,
Colorado.

Drawn by: WDK January 2012
Job No. 304 Sheet 1 of 1